BOSTON CENTER FOR THE ARTS
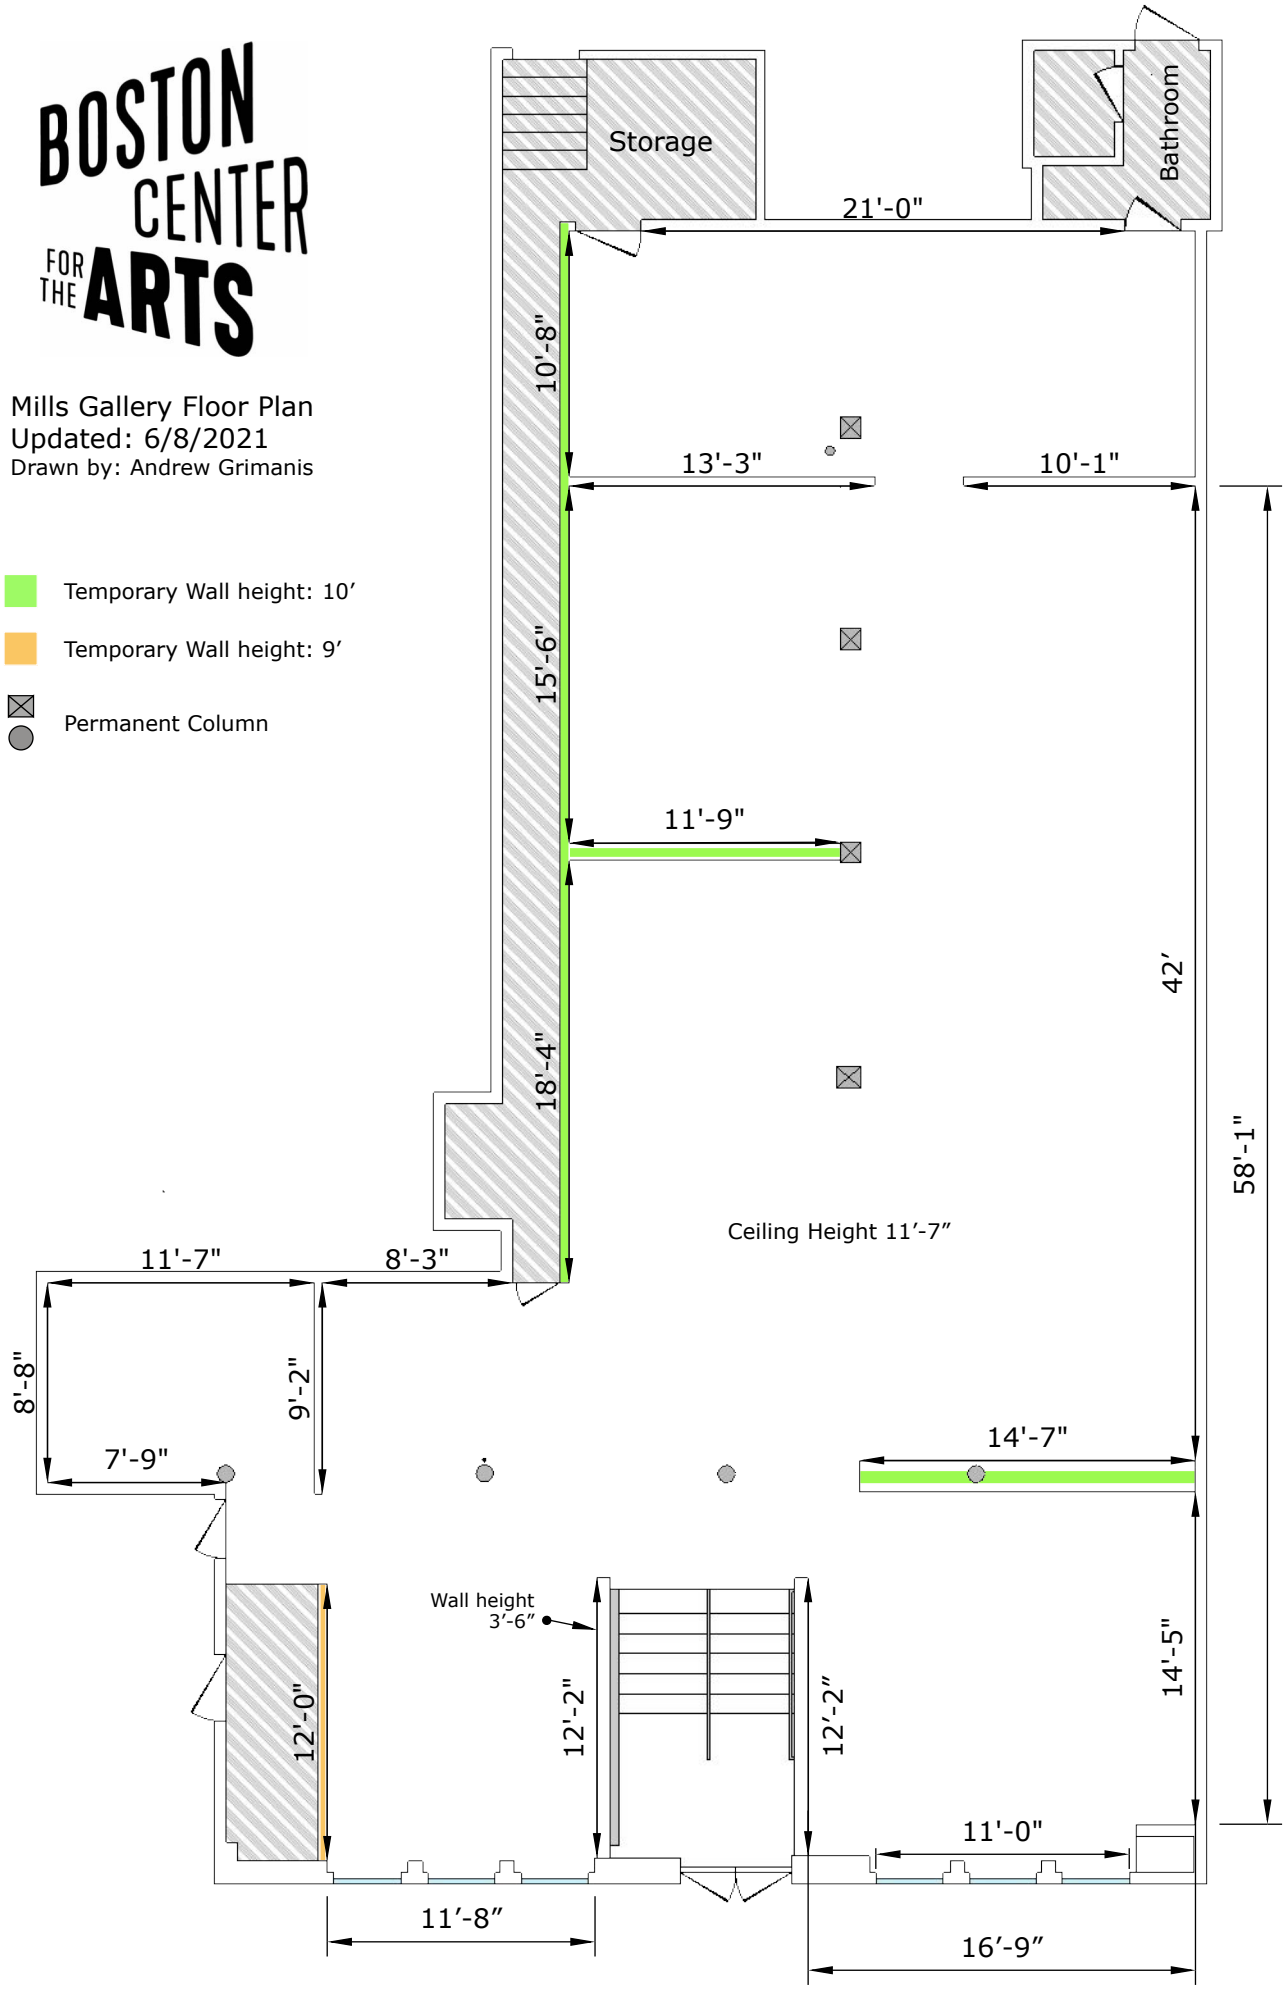
Mills Gallery Floor Plan
Updated: 6/8/2021
Drawn by: Andrew Grimanis